S&S
MANUFACTURING

115 Fieldcrest Ave
Edison, NJ 08837

Tel. (732) 698-2400
Fax. (732) 698-5046
www.balconyrails.com

NOTES:
1. ALL WELDED CONSTRUCTION.

2. ALL ALUMINUM TO RECEIVE ELECTROSTATICALLY APPLIED POLYESTER POWDER BAKED ON FINISH IN STANDARD COLOR.

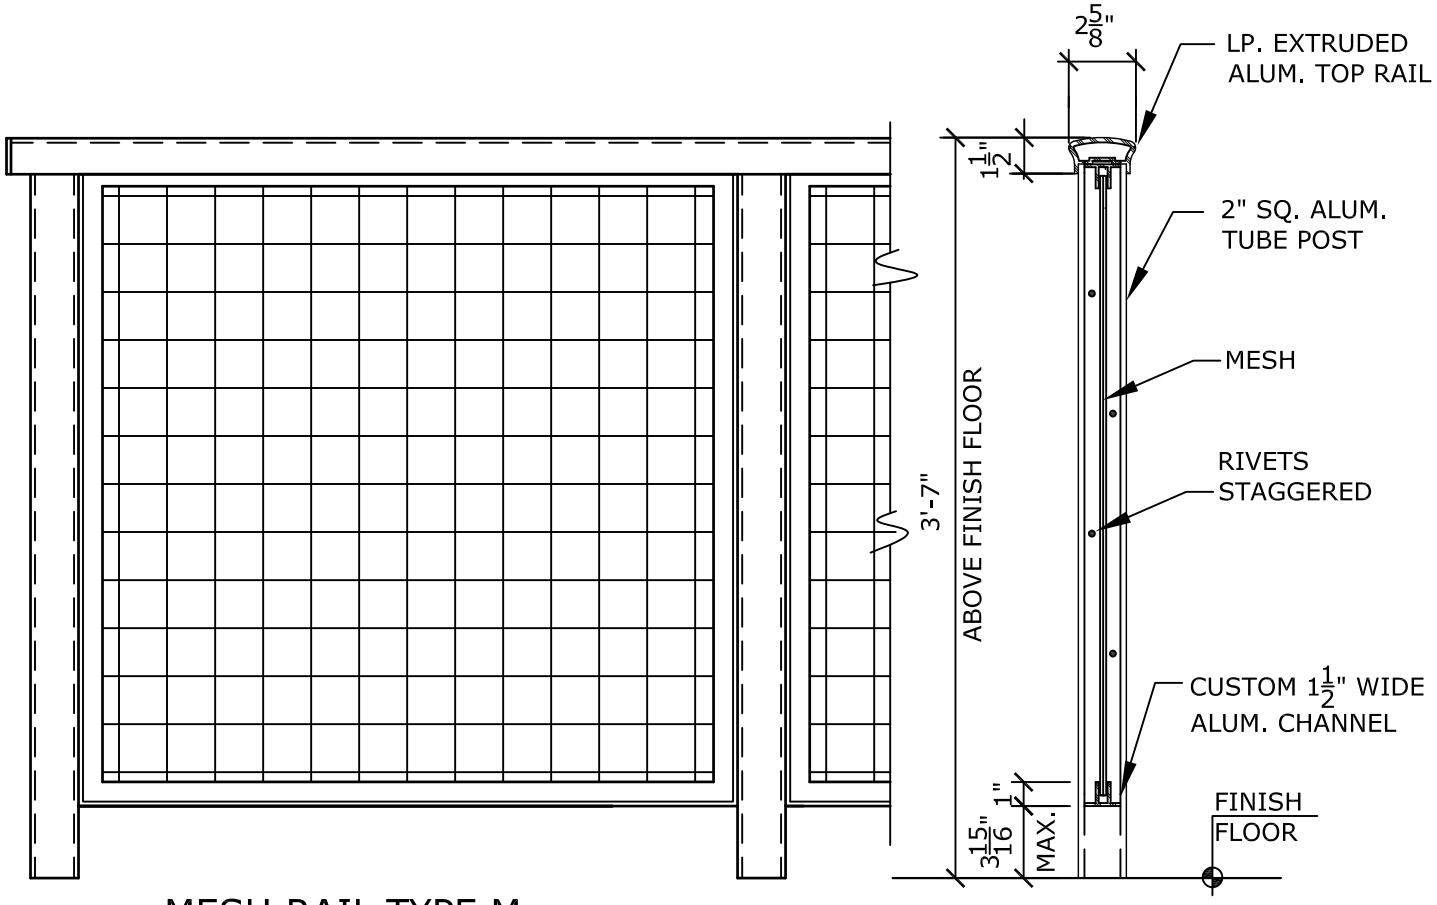

MESH RAIL TYPE M

SEE SHEETS M-2,M-3 & M-4 FOR RAIL COMPONENT ALTERNATIVE

SECTION