S&S MANUFACTURING
17 Timber Lane
Marlboro, NJ 07746
Tel. (732) 698-2400
Fax. (732) 662-5046
www.balconyrails.com

NOTES:
1. ALL WELDED CONSTRUCTION.
2. ALL ALUMINUM TO RECEIVE ELECTROSTATICALLY APPLIED POLYESTER POWDER BAKED ON FINISH IN STANDARD COLOR.

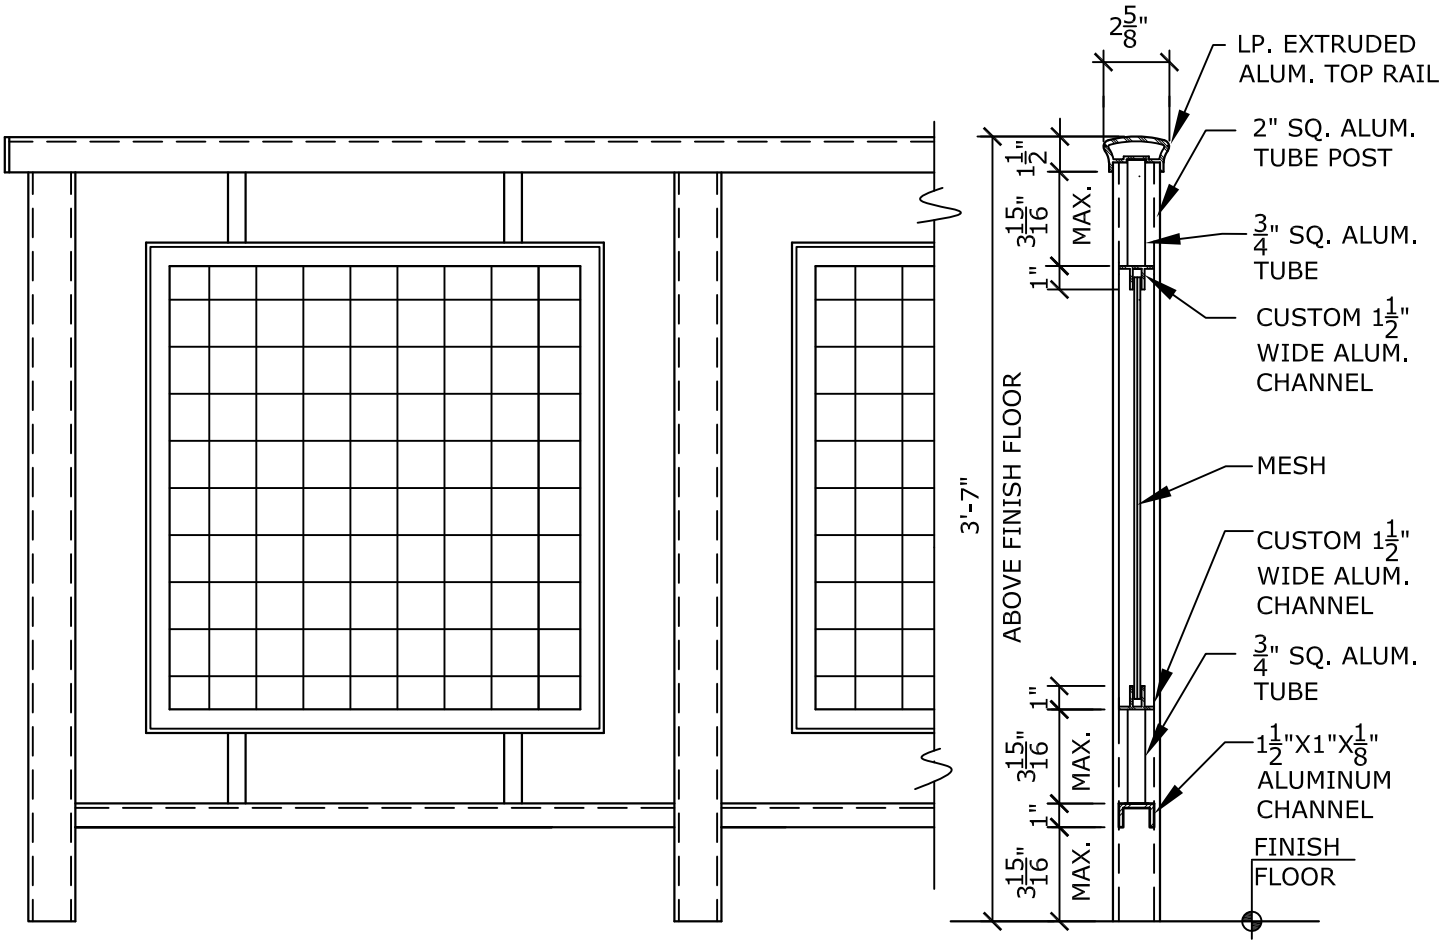

MESH RAIL TYPE MP1

SEE SHEETS M-2,M-3 & M-4 FOR RAIL COMPONENT ALTERNATIVE

SECTION